# PLAN OF SUBDIVISION OF VILLA LOTS

## 1, 2, 3, 4, 5, 6, 7, 8, 9, 10, 11, 12, 13, 14 AND 15

### Being part of the north half of sec 14 Tp. 24 R. 1 West of 5th M.

SURVEYED BY WILLIAM PEARCE D.L.S.

1902

Scale 200 feet to an Inch

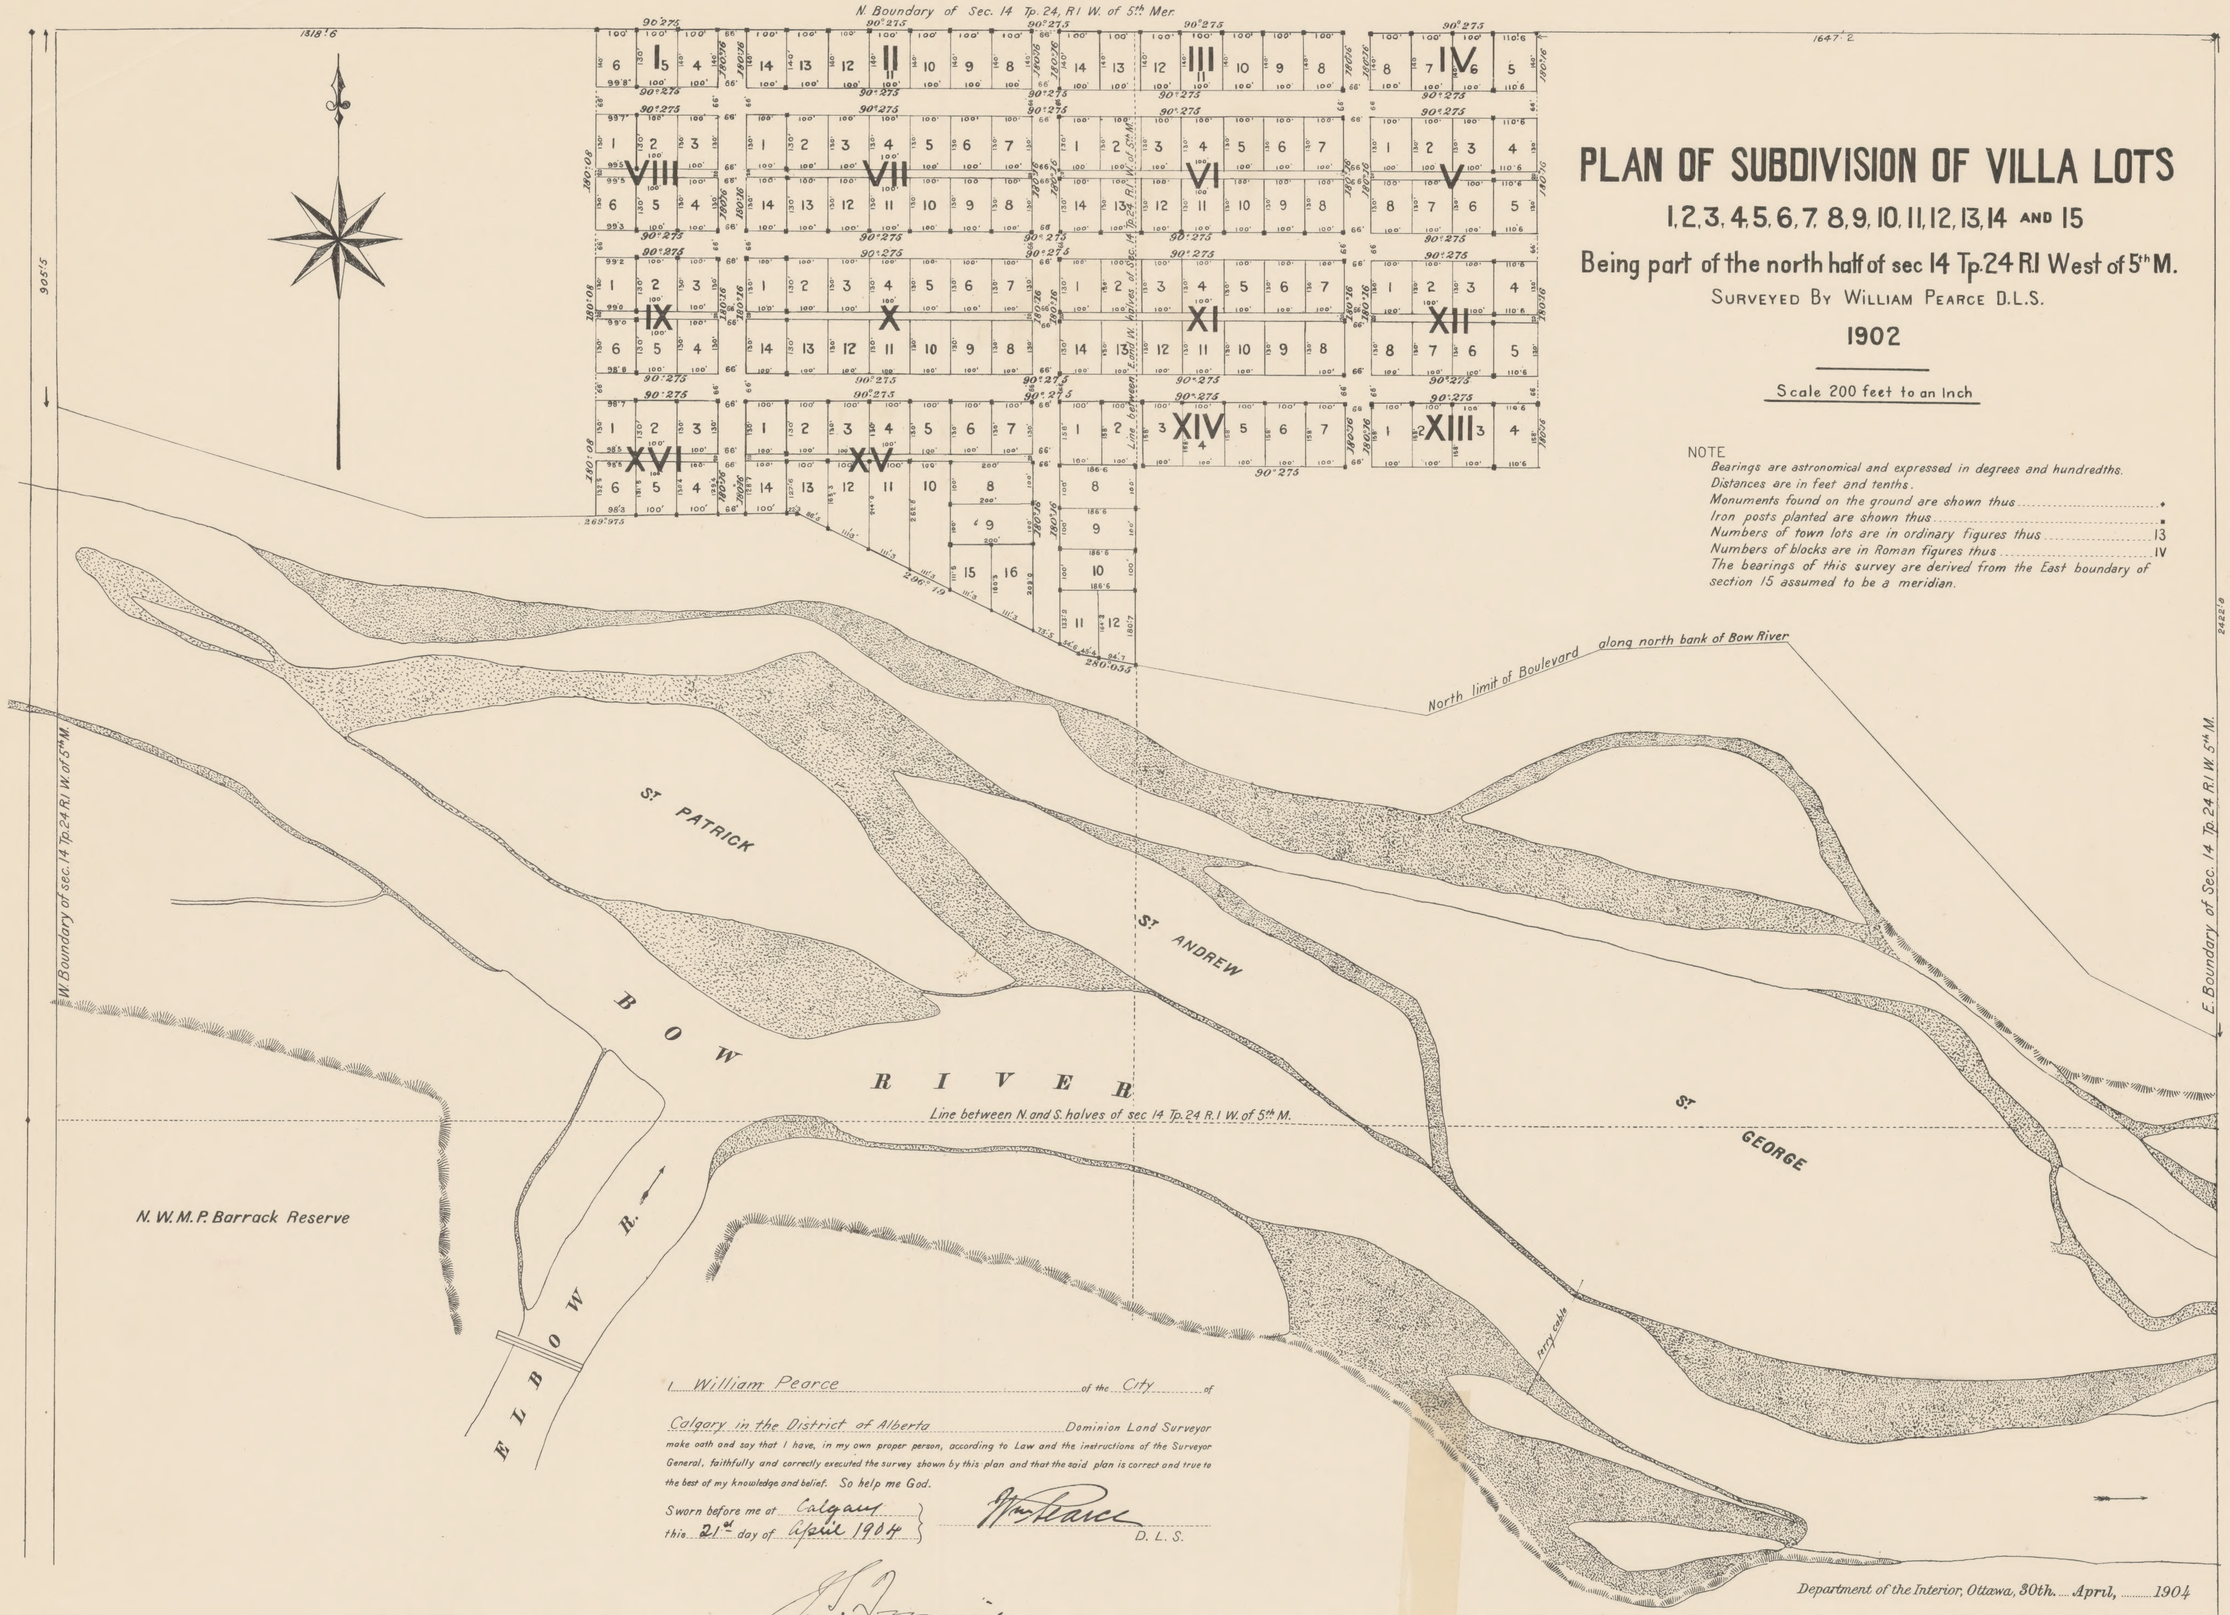


NOTE

*Bearings are astronomical and expressed in degrees and hundredths.*
*Distances are in feet and tenths.*
*Monuments found on the ground are shown thus* .....•
*Iron posts planted are shown thus* .....▪
*Numbers of town lots are in ordinary figures thus* .....13
*Numbers of blocks are in Roman figures thus* .....IV
*The bearings of this survey are derived from the East boundary of section 15 assumed to be a meridian.*

I William Pearce of the City of Calgary in the District of Alberta Dominion Land Surveyor make oath and say that I have, in my own proper person, according to Law and the instructions of the Surveyor General, faithfully and correctly executed the survey shown by this plan and that the said plan is correct and true to the best of my knowledge and belief. So help me God.

Sworn before me at Calgary this 21st day of April 1904

Wm Pearce D. L. S.

J. S. Annis
A Commissioner

Department of the Interior, Ottawa, 30th April, 1904

Approved and Confirmed.

E. Deville
Surveyor General

MAP COLLECTION
UNIVERSITY OF ALBERTA
EDMONTON, ALBERTA
CANADA

ALBERTA
CITIES & TOWNS
Alberta, Calgary A-14 (1904) Villa Lots
[Arch]